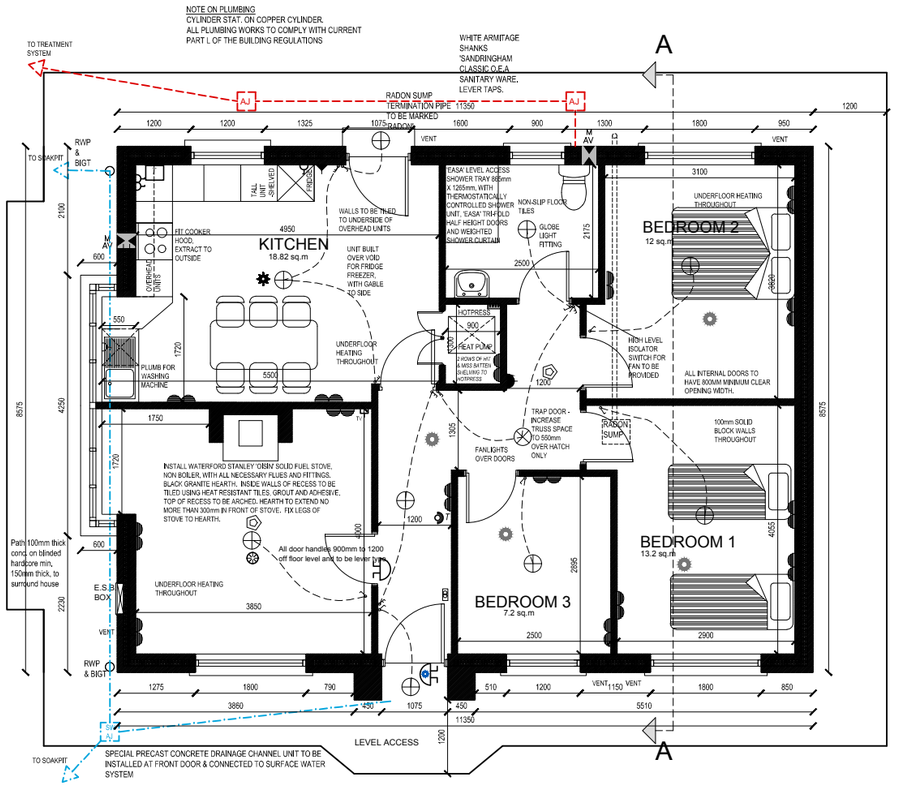

FLOOR PLAN_Area 87.6m sq
SCALE 1:100

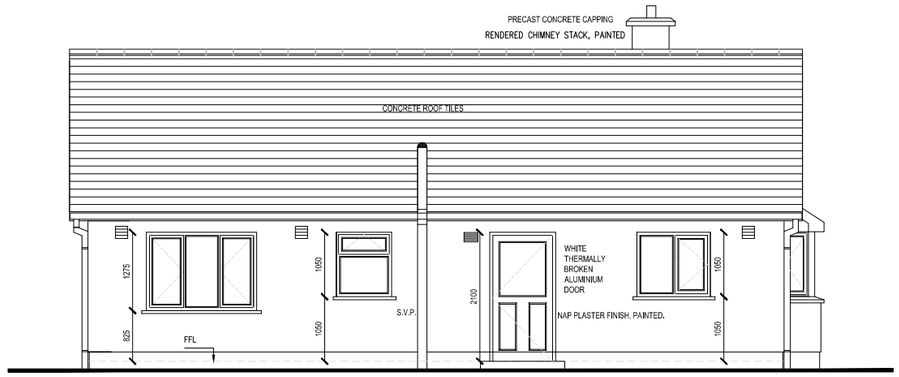

Rear Elevation
Scale 1:100

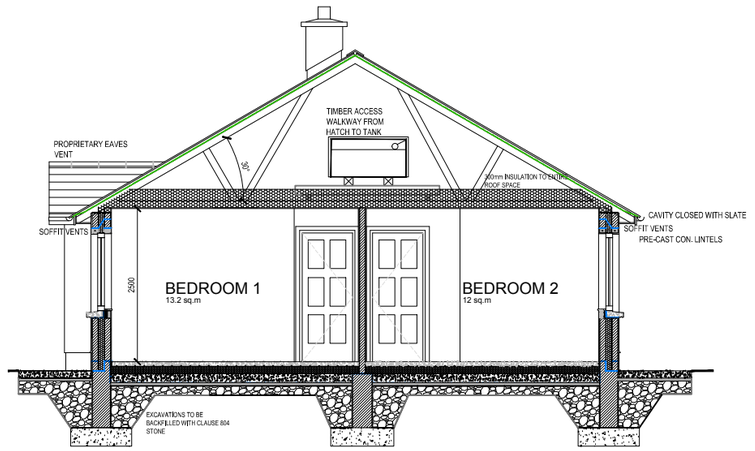

Cross Section
Scale 1:100

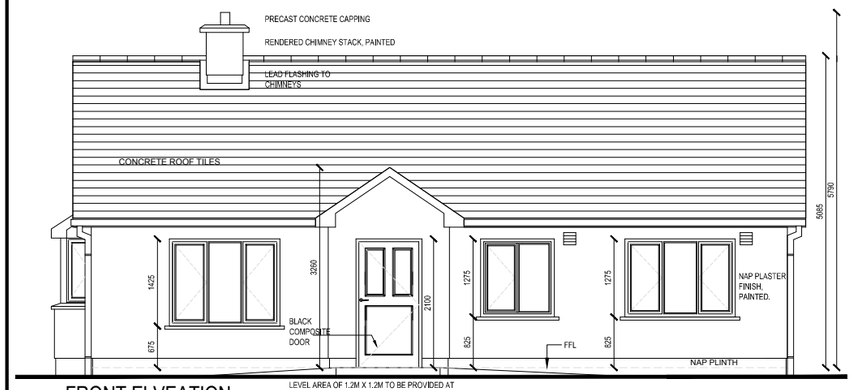

FRONT ELVEATION
Scale 1:100

LEVEL AREA OF 1.2M X 1.2M TO BE PROVIDED AT FRONT ENTRANCE. RAMP OF NO GREATER THAN 1:20 TO ACCESS LEVEL AREA.

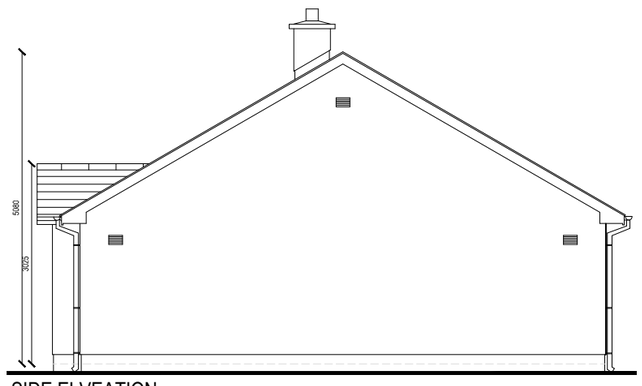

SIDE ELVEATION
Scale 1:100

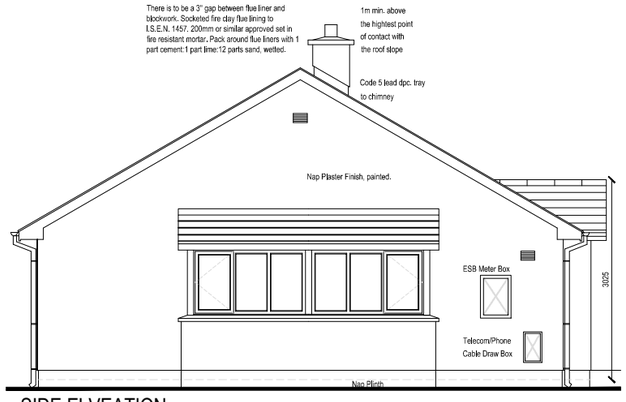

SIDE ELVEATION
Scale 1:100

NOTES

1. This drawing is the property of Carlow County Council, it is a confidential document and must not be copied, used, or its content divulged without prior written consent.
2. DO NOT SCALE, use figured dimensions only, if in doubt ask.

Includes Ordnance Survey Ireland data reproduced under Osi Licence Number 2010/21 CCMA Carlow County Council. Unauthorised reproduction infringes Ordnance Survey Ireland and Government of Ireland Copyright © Ordnance Survey Ireland 2015

No.	Date		Amendment / Issue	App.
A	xx/xx/xx		xxxxxxxxxxxxxxxx	D.Mc

CARLOW COUNTY COUNCIL
HOUSING DEPARTMENT
Director Of Services: Seamus O'Connor
Tullow Civic Offices, Inner Relief Road, Tullow, Co. Carlow
Phone: (059)9136296 Fax: (059)9152156
Email: secretar@carlowcoco.ie
Carlow Local Authorities, A CPD Accredited Company

Project:
PART VIII
PROPOSED DWELLING AT CROWSGROVE, KILDAVIN, CO. CARLOW

Title:
PROPOSED DWELLING LAYOUT

Drawn by:	F.M.	Job No:	2017 - 07 -
Checked by:	L.S.	Drw Loc:	
Approved by:	S.O.C	Drg. No: 102	Rev: -
Scale:	1/100 @ A3		
Date:	09/05/2017		