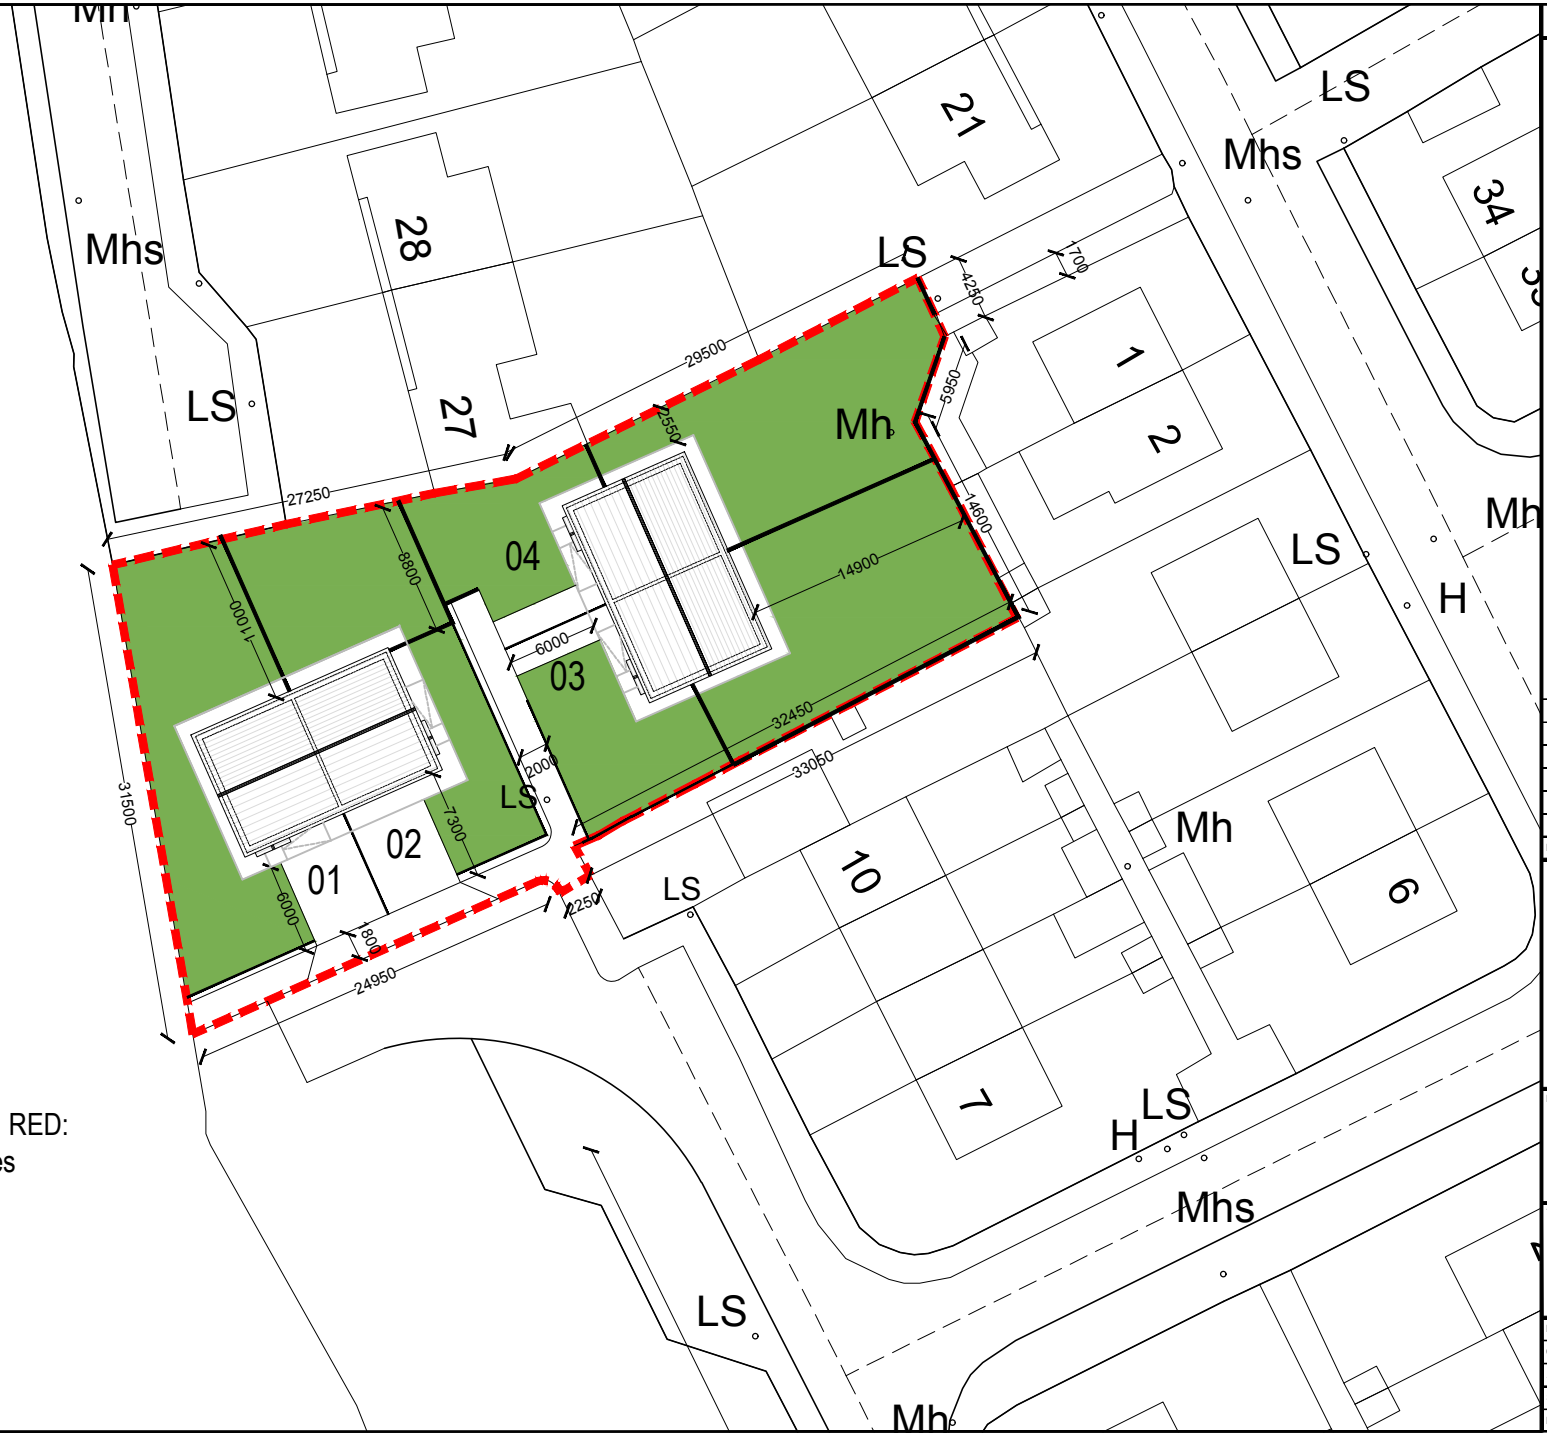


SITE AREA SHOWN IN RED:
0.15 Ha / 0.37 Acres

**NOTES**

1. This drawing is the property of Carlow County Council, it is a confidential document and must not be copied, used, or its content divulged without prior written consent.
2. DO NOT SCALE, use figured dimensions only, if in doubt ask.

*Includes Ordnance Survey Ireland data reproduced under Osi Licence Number 2008/10 CCMA Carlow County Council. Unauthorised reproduction infringes Ordnance Survey Ireland and Government of Ireland Copyright © Ordnance Survey Ireland 2015*

| No. | Date | | Amendment / Issue | App. |
|---|---|---|---|---|
| A | xx/xx/xx | FM | xxxxxxxxxxxxxxx | |

CARLOW COUNTY COUNCIL
HOUSING DEPARTMENT
Director Of Services: Seamus O'Connor,
Tullow Civic Offices, Inner Relief Road, Tullow, Co. Carlow
Phone: (059)9136296 Fax: (059)9152156
Email: secretar@carlowcoco.ie
Carlow Local Authorities, A CPD Accredited Company

Project:
PROPOSED HOUSING
AT DEREEN HEIGHTS,
CARLOW

Title:
PROPOSED SITE LAYOUT
PLAN

| | | | |
|---|---|---|---|
| Drawn by: | FM | Job No: | 2018-05- |
| Checked by: | LS. | Drw Loc: | |
| Approved by: | SOC. | Drg. No: | 101 |
| Scale: | 1/500 | Rev: | |
| Date: | 01/02/2018 | | |