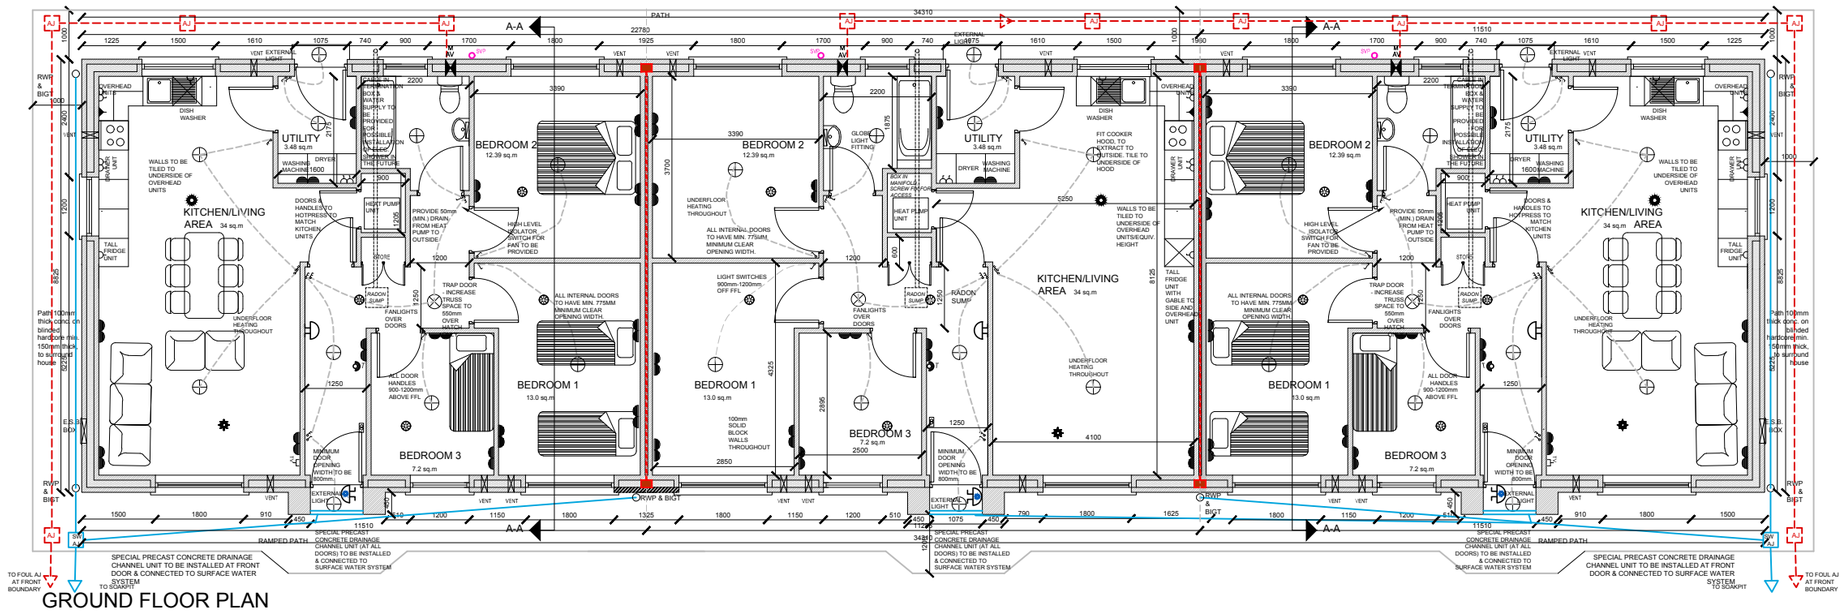

GROUND FLOOR PLAN

FLOOR AREA PER UNIT: 90.0 M SQ

SCALE 1:125

FRONT ELEVATION

SCALE 1:125

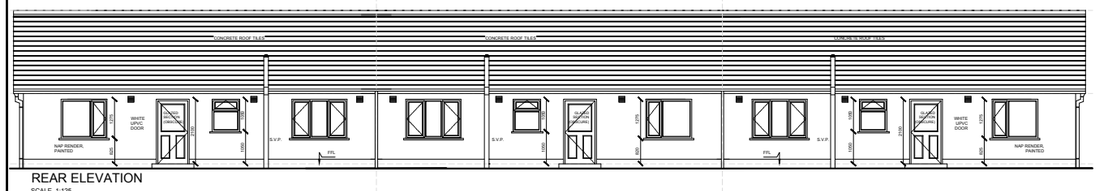

REAR ELEVATION

SCALE 1:125

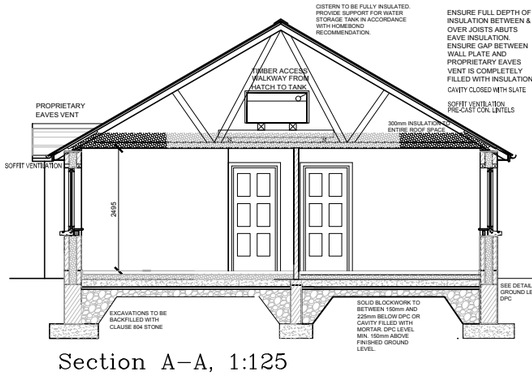

Section A–A, 1:125

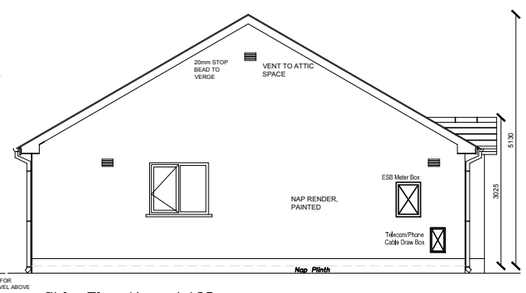

Side Elevation 1:125

NOTES

1. This drawing is the property of Carlow County Council, it is a confidential document and must not be copied, used, or its content divulged without prior written consent.
2. DO NOT SCALE, use figured dimensions only, if in doubt ask.

Includes Ordnance Survey Ireland data reproduced under Osi Licence Number 2010/21 CCMA Carlow County Council. Unauthorised reproduction infringes Ordnance Survey Ireland and Government of Ireland Copyright © Ordnance Survey Ireland 2015

No.	Date	Amendment / Issue	App.
A	xx/xx/xx	xxxxxxxxxxxxxxxxx	D.Mc

CARLOW COUNTY COUNCIL
HOUSING DEPARTMENT
A/Director Of Services: Michael Brennan
Tullow Civic Offices, Inner Relief Road, Tullow, Co. Carlow
Phone: (059)9136296 Fax: (059)9152156
Email: secretar@carlowcoco.ie
Carlow Local Authorities, A CPD Accredited Company

Project:

CONSTRUCTION OF 12No HOUSES AT LANDS AT ARDATTIN, CO. CARLOW

Title:

PROPOSED HOUSE TYPE A - 3 BED TERRACE DWELLING

Drawn by:	F.M.	Job No: 2020-20-	
Checked by:	L.S.	Drw Loc:	
Approved by:	L.S.	Drg. No: 104	Rev: -
Scale: 1/125 & 1/200 @ A3			
Date: 10/02/2020			