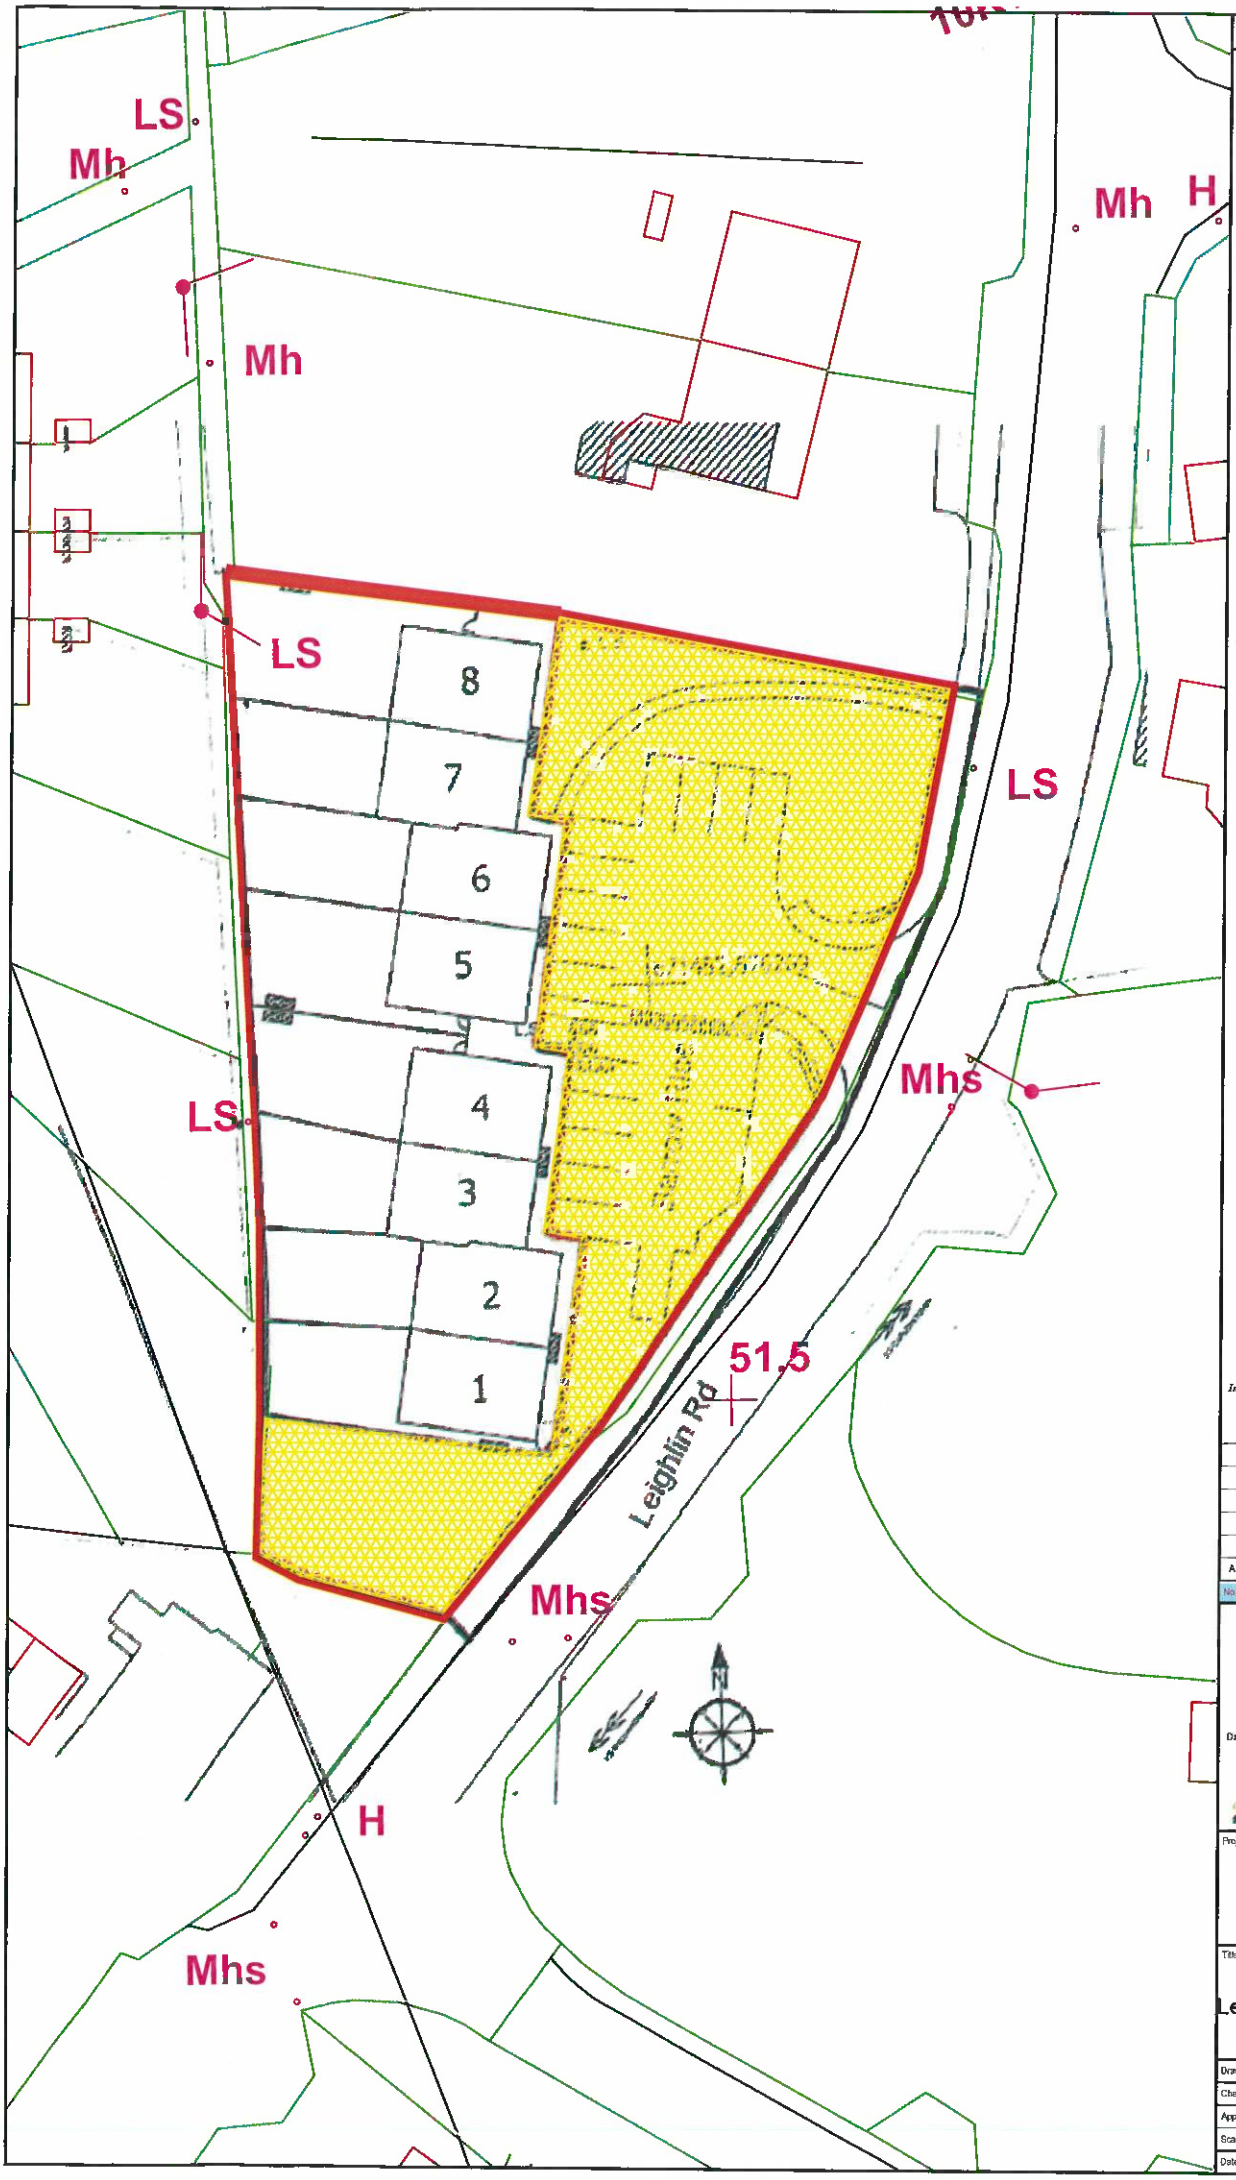

NOTES

1. This drawing is the property of Carlow County Council, it is a confidential document and must not be copied, used, or its content divulged without prior written consent
2. DO NOT SCALE, use figured dimensions only, if in doubt ask

AREA TO BETAKEN IN CHARGE

OUTLINE OF ESTATE

Includes Ordnance Survey Ireland data reproduced under Osi Licence Number 2008/10 CCMA Carlow County Council. Unauthorised reproduction infringes Ordnance Survey Ireland and Government of Ireland Copyright © Ordnance Survey Ireland 2008

No	Date	Amendment / Issue	App
A	xx/xx/xx	xxxxxxxxxxxxxxx	J.C

CARLOW COUNTY COUNCIL
ROADS DEPARTMENT
Director Of Services: Padraig O'Gorman County Hall, Athy Road, Carlow
Phone: (059)9170300 Fax: (059)9136206
Email: secretar@carlowcoco.ie
Carlow Local Authorities, A CPD Accredited Company

Project:

TAKING IN CHARGE OF HOUSING ESTATES

Title:

Barrow Rise,Greenhills, Leighlin Rd, Graiguecullen Carlow.

Drawn by:	L.M.	Job No.	
Checked by:	K.C.	Drw Loc: MyDocs/InAdrive/Takingincharge	
Approved by:	K.C.	Drg. No: TIC/1/21	Rev
Scale:	1/500		
Date:	18-03-2021		