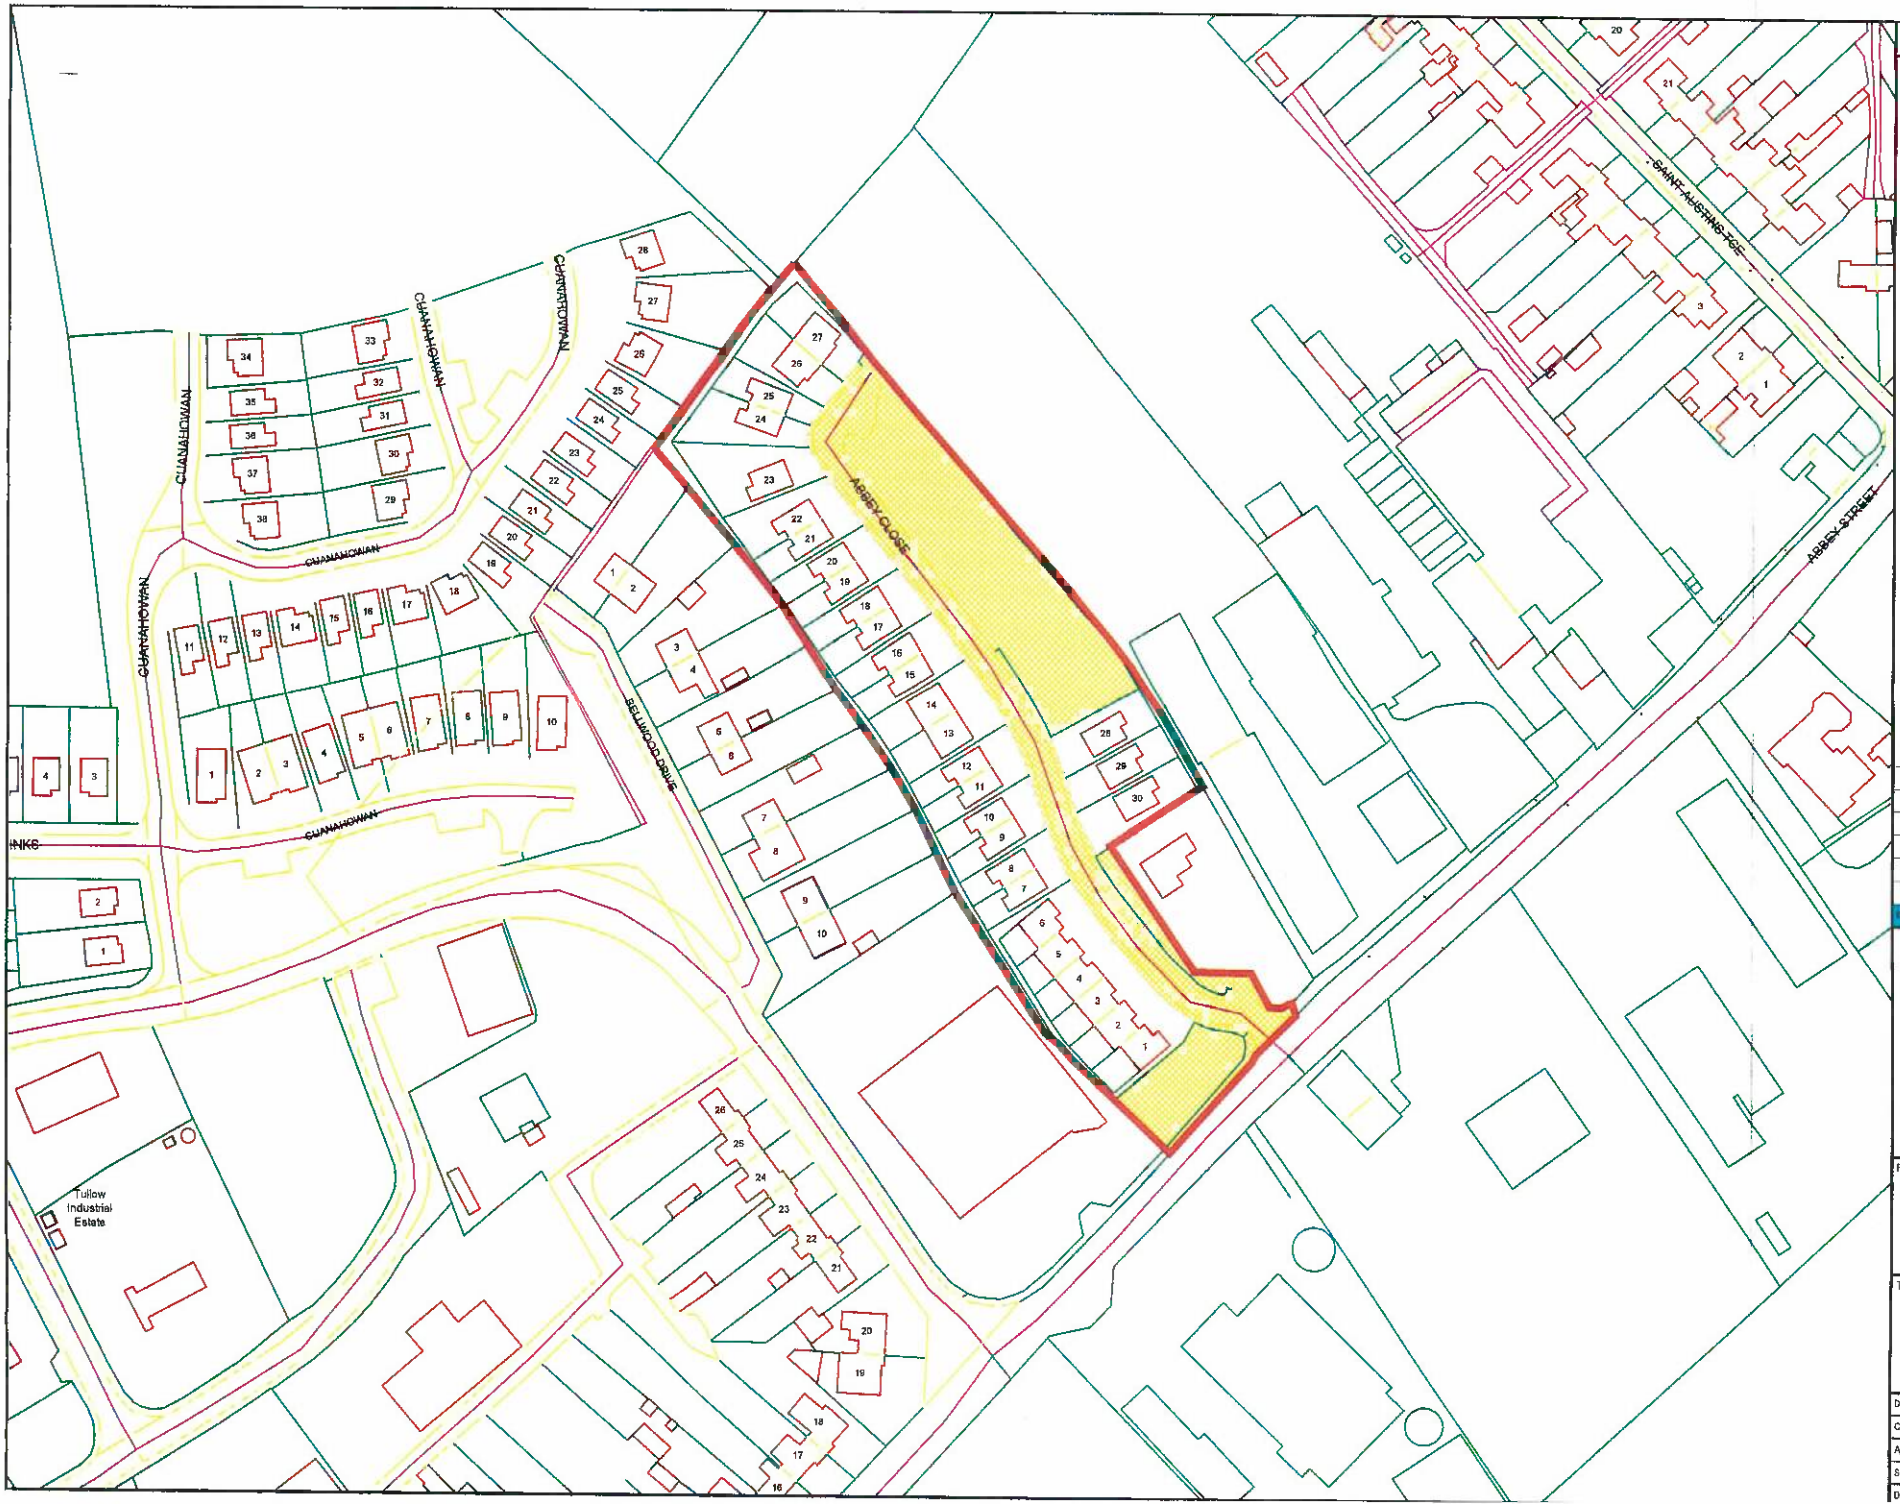

NOTES

1. This drawing is the property of Carlow County Council, it is a confidential document and must not be copied, used, or its content divulged without prior written consent.
2. DO NOT SCALE, use figured dimensions only, if in doubt ask

AREA TO BETAKEN IN CHARGE

OUTLINE OF ESTATE

Includes Ordnance Survey Ireland data reproduced under Osi Licence Number 2008/10 CCMA Carlow County Council. Unauthorised reproduction infringes Ordnance Survey Ireland and Government of Ireland Copyright © Ordnance Survey Ireland 2008

A	xx/xx/xx	xxxxxxxxxxxxxxx		JC
Ltr	Date	Amendment / Issue		Appr

CARLOW COUNTY COUNCIL

CARLOW COUNTY COUNCIL
ROADS DEPARTMENT
Director Of Services: Padraig O'Gorman
County Hall, Athy Road, Carlow
Phone: (059)9176300 Fax: (059)9138206
Email: secretar@carlowcoco.ie
Carlow Local Authorities, A CPD Accredited Company

Project:

TAKING IN CHARGE OF HOUSING ESTATES

Title:

ABBEY CLOSE, TULLOW, Co.CARLOW.

Drawn by:	L.M.		
Checked by:	R.W	Drw Loc:	MyDocs/Archive/Takingincharge
Approved by:	R.W	Drg. No.	Rev:
Scale:	1/2500	TIC/8/21	
Date:	5-10-2021		